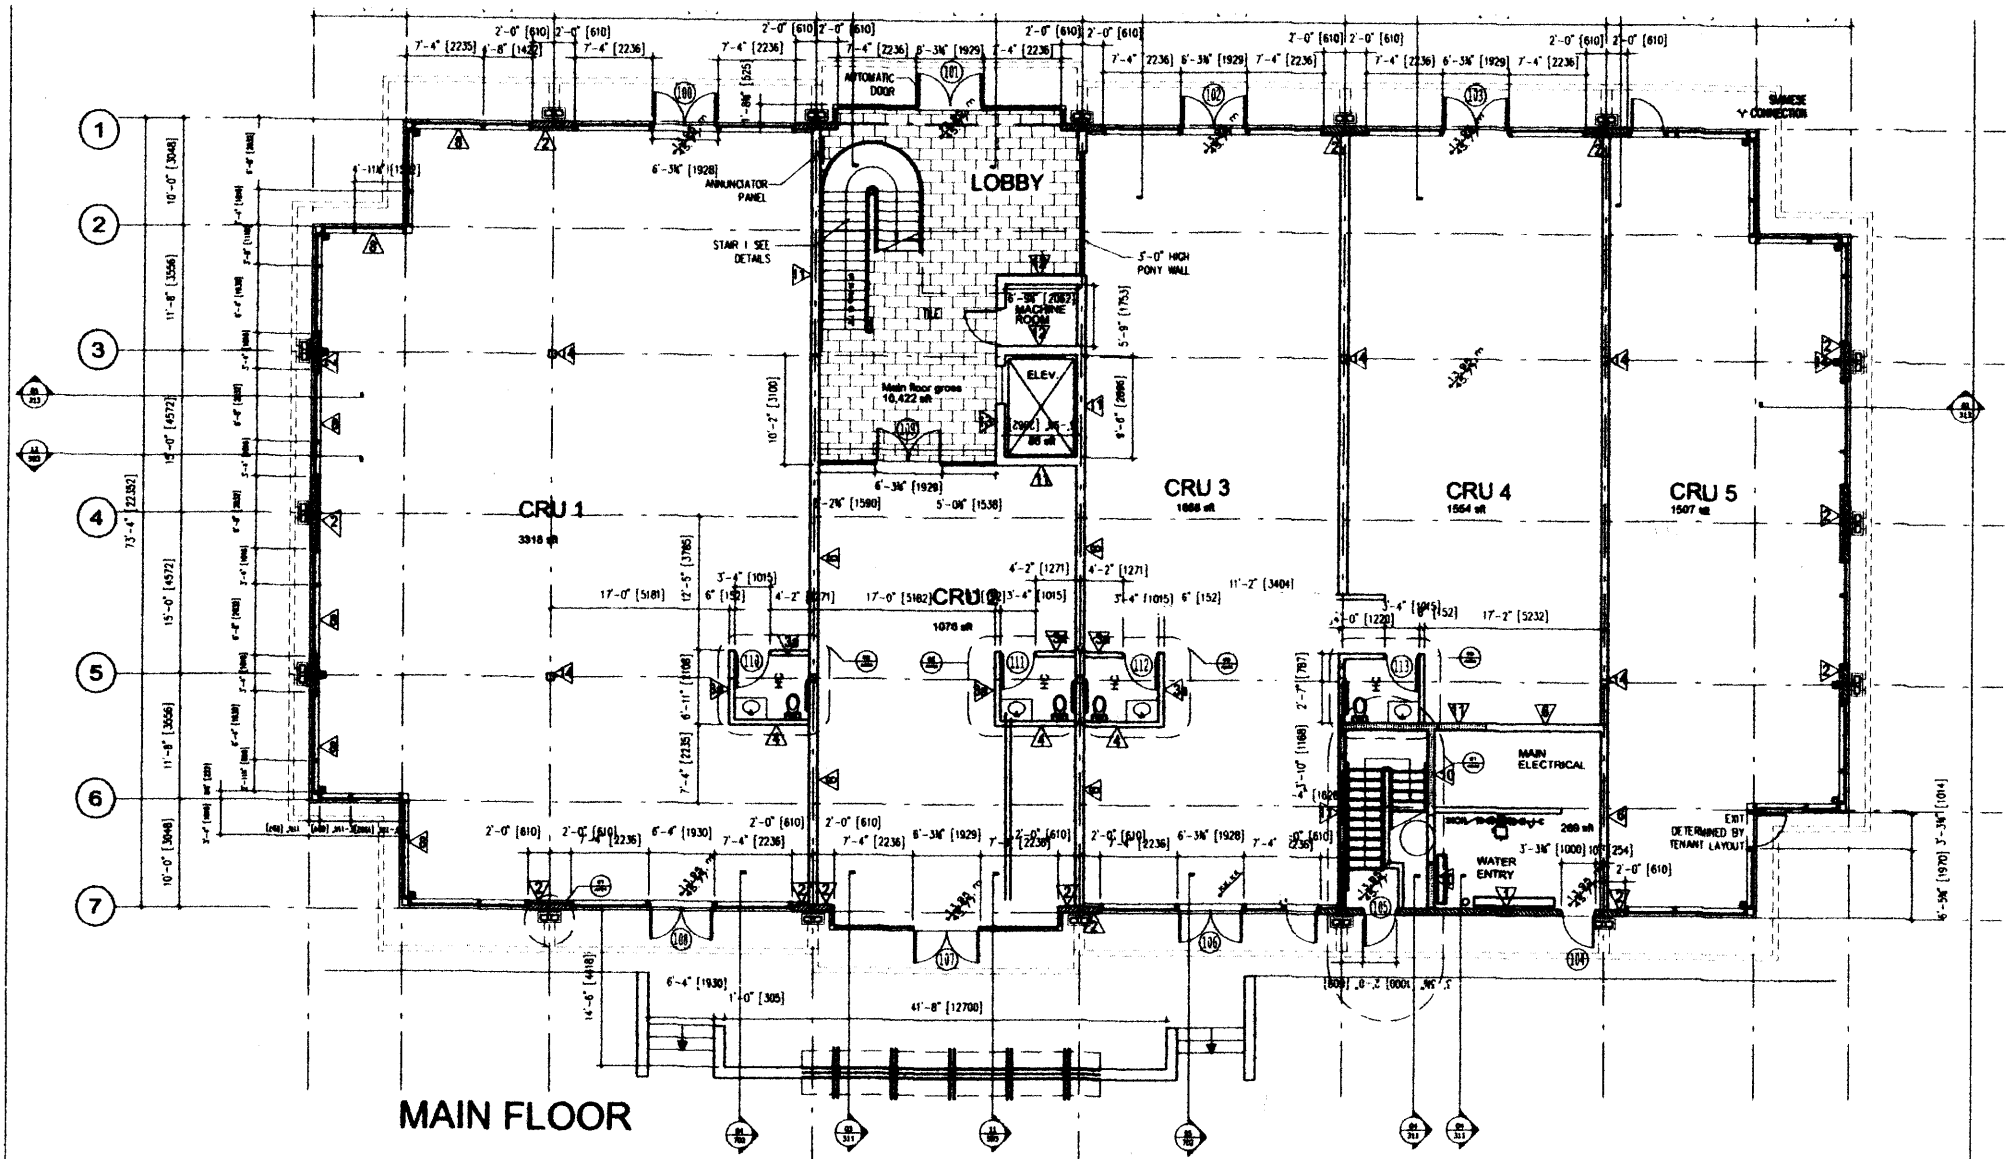
LOBBY
AUTOMATIC DOOR
ANNUNCIATOR PANEL
STAIR 1 SEE DETAILS
5'-0" HIGH PONY WALL
MACHINE ROOM
ELEV.
Main floor gross 10,422 sft
CRU 1
3318 sft
CRU 2
1076 sft
CRU 3
1668 sft
CRU 4
1564 sft
CRU 5
1507 sft
MAIN ELECTRICAL
WATER ENTRY
EXIT DETERMINED BY TENANT LAYOUT
MAIN FLOOR